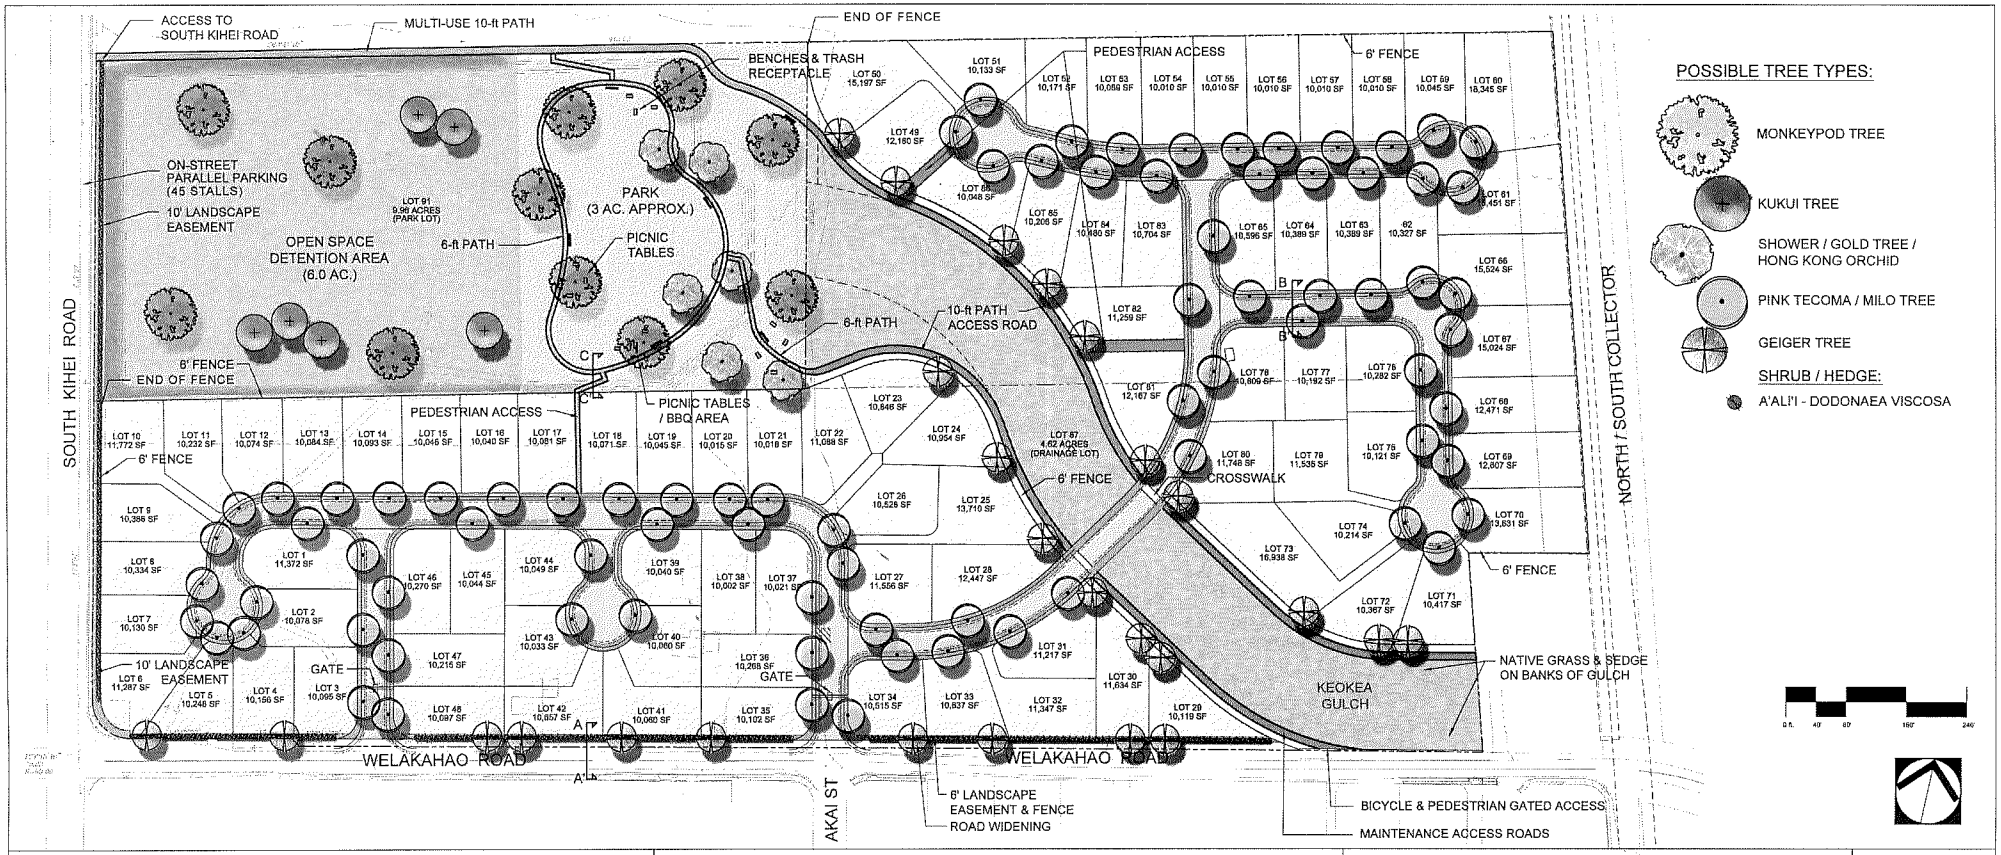

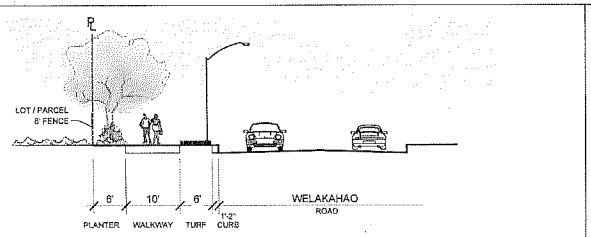

WELAKAHAO ROAD A - A'

NOT TO SCALE

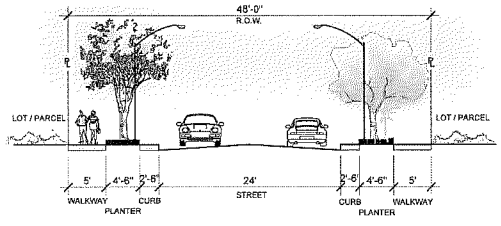

TYPICAL STREET B - B'

NOT TO SCALE

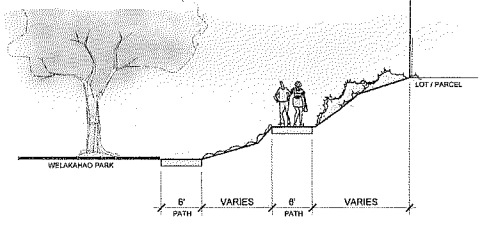

NEIGHBORHOOD PARK C - C'

NOT TO SCALE

TMK: (2) 3-9-002: 014, 116, 150, & 151

CHRIS HART & PARTNERS

SUBDIVISION PLAN

WELAKAHAO LANDSCAPE CONCEPT PLAN

WELAKAHAO ROAD, KIHEI, MAUI, HAWAII

Figure 12.1

SCALE: 1"=80'-0"
PROJECT: 15-043
DATE: 01/10/17
REV. DATE: 08/22/18